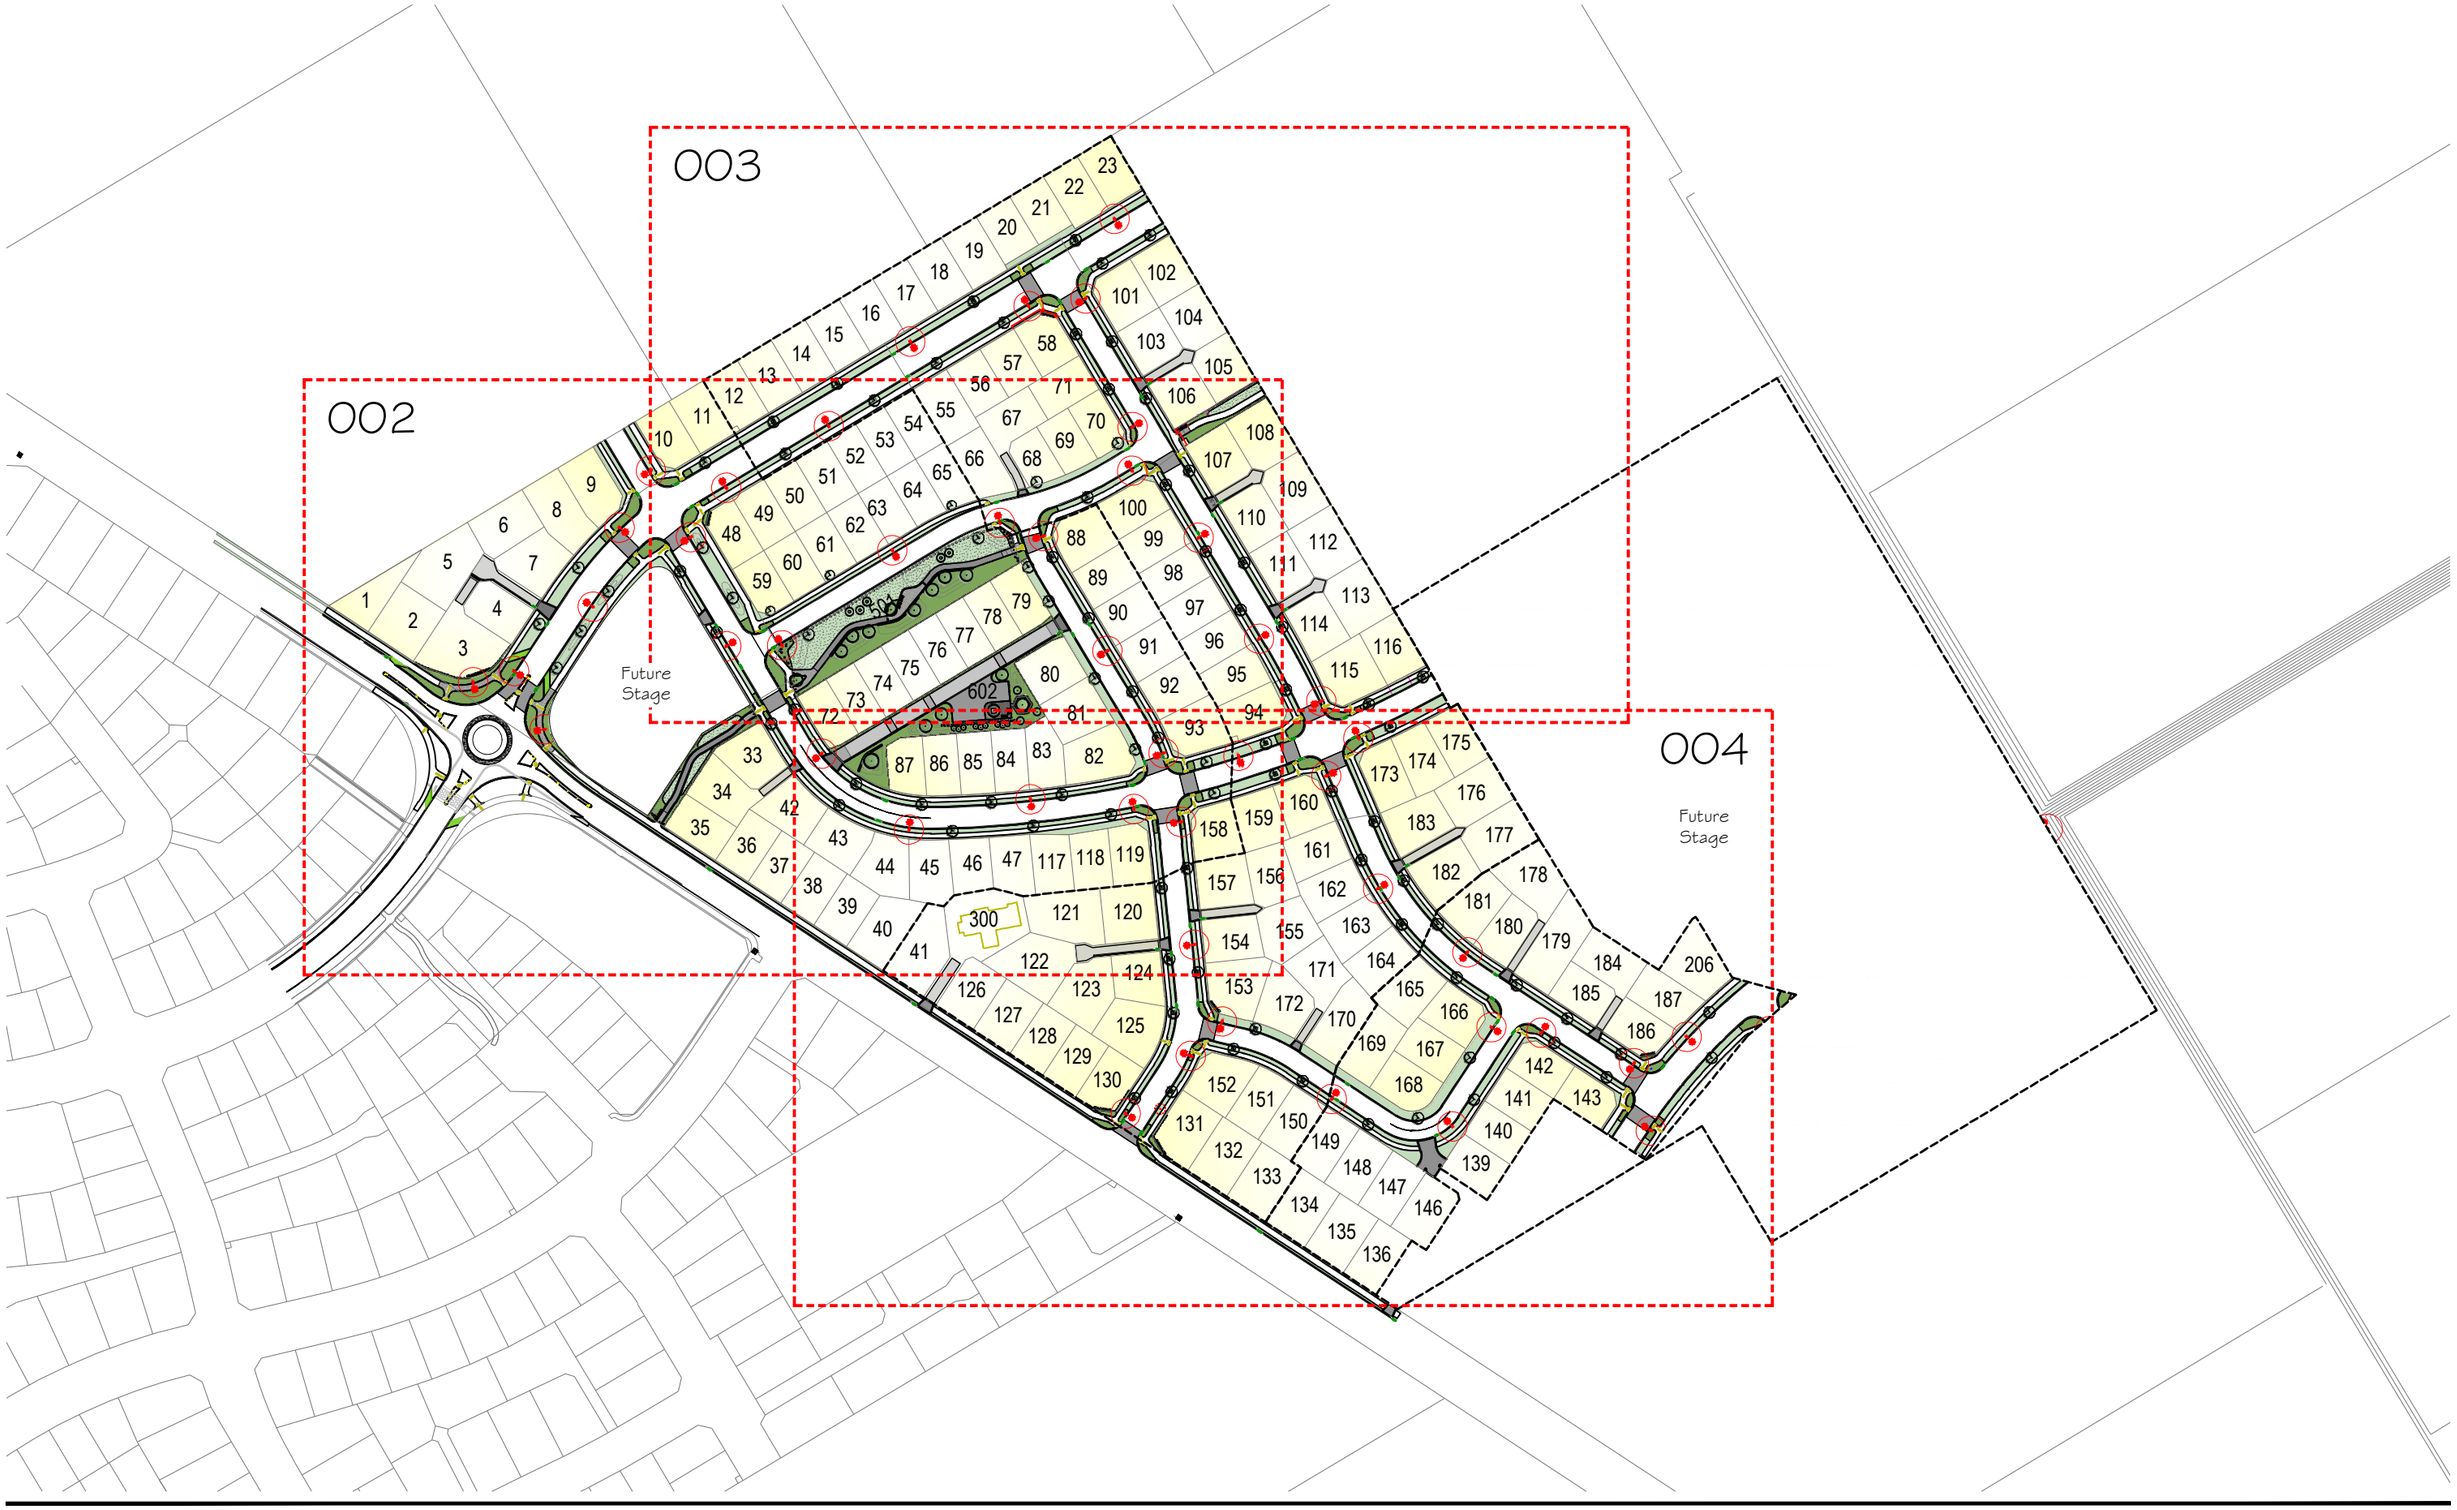


PLEASE NOTE

FOR CONSTRUCTION PURPOSES USE ONLY FIGURED DIMENSIONS. THIS DRAWING MUST ALWAYS BE READ IN CONJUNCTION WITH ALL RELEVANT PROJECT DETAILS. ALL DIMENSIONS MUST BE CHECKED ON SITE PRIOR TO COMMENCEMENT. PLEASE REPORT ANY DISCREPANCY TO THE ARCHITECT OR CONTRACT ADMINISTRATOR

© COPYRIGHT XTERIORSCAPES 2025

Revisions
A0 30/10/25 Initial Stage
A1 12/11/25 Design Amendments
A2 16/12/25 Design Amendments
A3 02/03/26 Stages 6, 7, 8 and 10
A4 26/06/26 Updated Tree Locations
A5 30/06/26 For Information
A6 07/07/26 Stage 9
A7 22/07/26 Stage 11

1:2,500
0 20 40 60 80 100 150 200M

Drawing
Street Tree & Lighting Location Plan
Project/Client
Falcons Run
Yoursection FR Ltd
Job reference 25013-05-001
Drawing number
Revision A7
Project Date Oct 2025
Scale @ A3 1:2500
Purpose of Issue Information

xteriorscapes LANDSCAPE ARCHITECTS
441 Papanui Road, PO Box 36-511
Christchurch 8146
m: 021 433 418 t: 03 421 8460
hayden@xteriorscapes.nz
www.xteriorscapes.nz

Future Stage

Key:

- Proposed Tree
- Grass Berm
- Streetscape planting
- Holland setts pavers
- Street lighting

PLEASE NOTE

FOR CONSTRUCTION PURPOSES USE ONLY FIGURED DIMENSIONS. THIS DRAWING MUST ALWAYS BE READ IN CONJUNCTION WITH ALL RELEVANT PROJECT DETAILS. ALL DIMENSIONS MUST BE CHECKED ON SITE PRIOR TO COMMENCEMENT. PLEASE REPORT ANY DISCREPANCY TO THE ARCHITECT OR CONTRACT ADMINISTRATOR

© COPYRIGHT XTERIORSCAPES 2025

Revisions
A0 30/10/25 Initial Stage
A1 12/11/25 Revised Design
A2 16/12/25 Design Amendments
A3 02/03/26 Stages 6, 7, 8 and 10
A4 26/06/26 Updated Tree Locations
A5 30/06/26 For Information
A6 07/07/26 Stage 9
A7 22/07/26 Stage 11

1 : 1,000
0 10 20 30 40 50 60 70 80 90 100M

Drawing
Street Tree & Lighting Location Plan
Project/Client
Falcons Run
Yoursection FR Ltd
Project Date
Oct 2025
Scale @ A3
1 : 1000
Job reference
25013-05-002
Drawing number
Revision
A7
Purpose of Issue
Information

xteriorscapes LANDSCAPE ARCHITECTS
441 Papanui Road, PO Box 36-511
Christchurch 8146
m: 021 433 418 t: 03 421 8460
hayden@xteriorscapes.nz
www.xteriorscapes.nz



PLEASE NOTE

FOR CONSTRUCTION PURPOSES USE ONLY FIGURED DIMENSIONS. THIS DRAWING MUST ALWAYS BE READ IN CONJUNCTION WITH ALL RELEVANT PROJECT DETAILS. ALL DIMENSIONS MUST BE CHECKED ON SITE PRIOR TO COMMENCEMENT. PLEASE REPORT ANY DISCREPANCY TO THE ARCHITECT OR CONTRACT ADMINISTRATOR

© COPYRIGHT XTERIORSCAPES 2025

Revisions
A0 02/03/26 Stages 6, 7, 8 and 10
A1 26/06/26 Updated Tree Locations
A2 30/06/26 For Information
A3 07/07/26 Stage 9
A4 22/07/26 Stage 11

1:1,000
0 10 20 30 40 50 60 70 80 90 100M

Drawing
Street Tree & Lighting Location Plan

Project Date
Oct 2025

Project/Client
Falcons Run
Yoursection FR Ltd

Scale @ A3
1:1000

Job reference | Drawing number
25013-05-003

Revision
A4

Purpose of Issue
Information

xteriorscapes
LANDSCAPE ARCHITECTS
441 Papanui Road, PO Box 36-511
Christchurch 8146
m: 021 433 418 t: 03 421 8460
hayden@xteriorscapes.nz
www.xteriorscapes.nz



PLEASE NOTE

FOR CONSTRUCTION PURPOSES USE ONLY FIGURED DIMENSIONS. THIS DRAWING MUST ALWAYS BE READ IN CONJUNCTION WITH ALL RELEVANT PROJECT DETAILS. ALL DIMENSIONS MUST BE CHECKED ON SITE PRIOR TO COMMENCEMENT. PLEASE REPORT ANY DISCREPANCY TO THE ARCHITECT OR CONTRACT ADMINISTRATOR

© COPYRIGHT XTERIORSCAPES 2025

Revisions
A0 02/03/26 Stages 6, 7, 8 and 10
A1 26/06/26 Updated Tree Locations
A2 30/06/26 For Information
A3 22/07/26 Stage 11

1:1,000
0 10 20 30 40 50 60 70 80 90 100M

Drawing
Street Tree & Lighting Location Plan
Project/Client
Falcons Run
Yoursection FR Ltd

Project Date
Oct 2025
Scale @ A3
1:1000
Job reference | Drawing number
25013-05-004
Revision
A3
Purpose of Issue
Information

xteriorscapes
LANDSCAPE ARCHITECTS
441 Papanui Road, PO Box 36-511
Christchurch 8146
m: 021 433 418 t: 03 421 8460
hayden@xteriorscapes.nz
www.xteriorscapes.nz