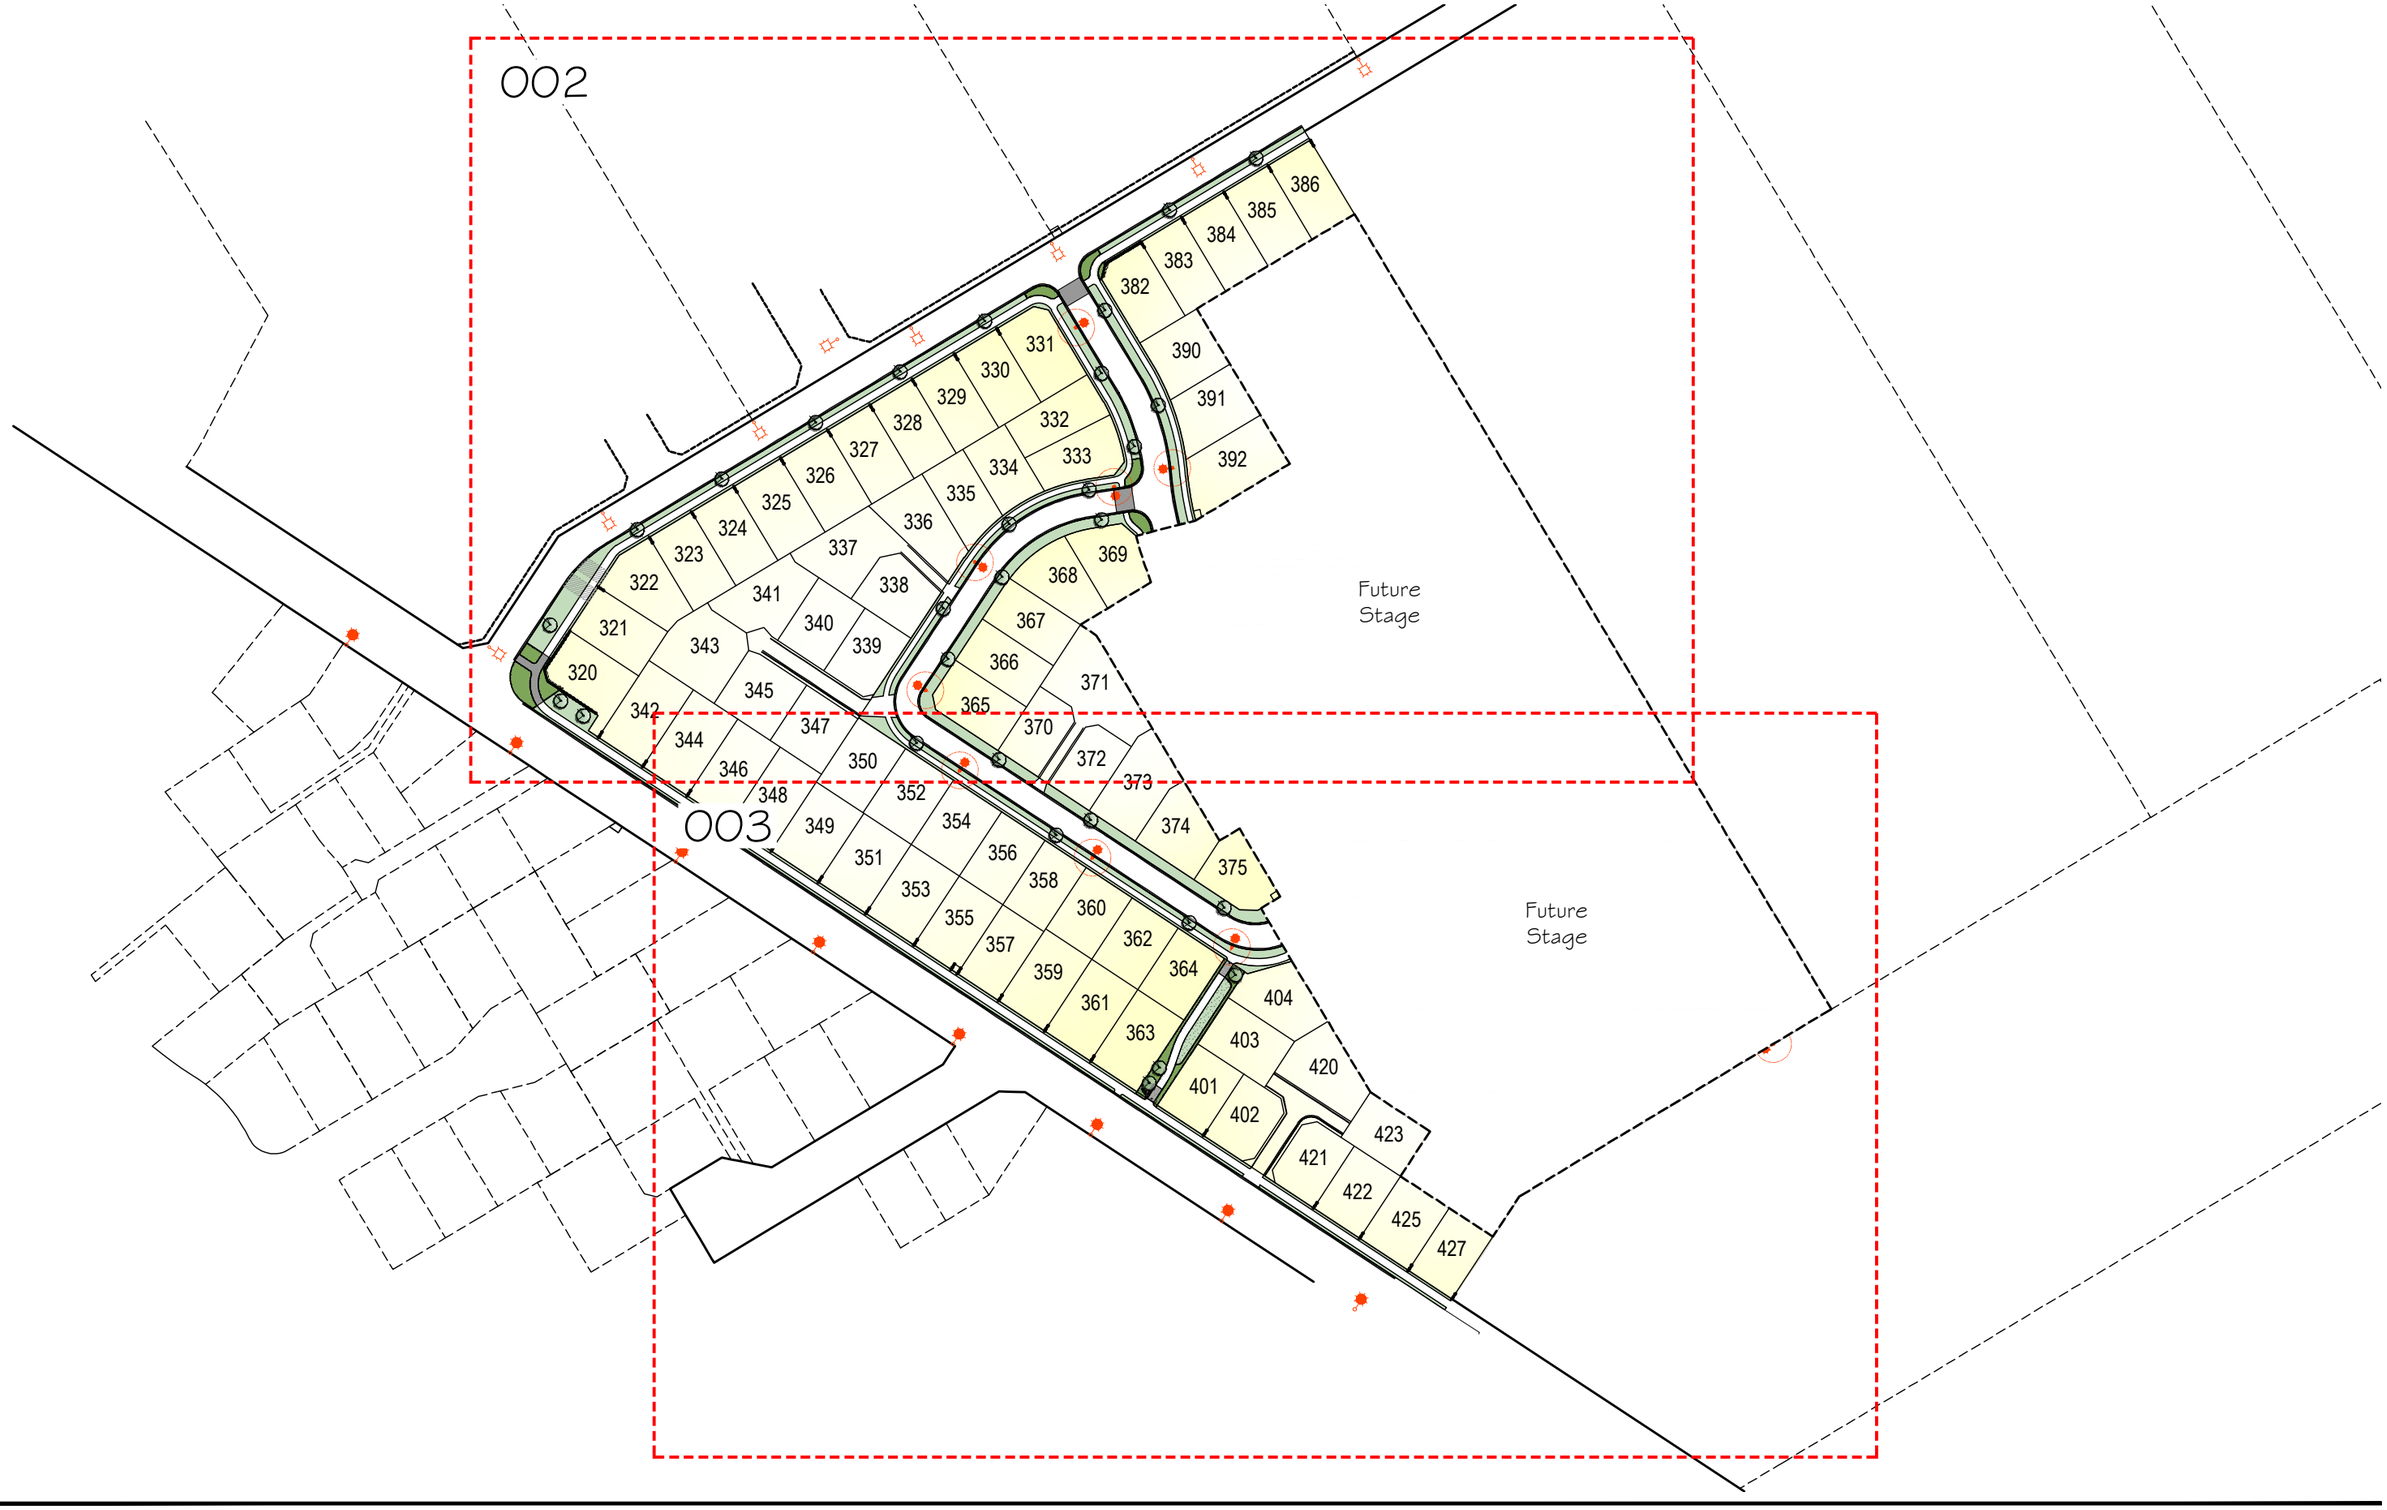

PLEASE NOTE

FOR CONSTRUCTION PURPOSES USE ONLY FIGURED DIMENSIONS. THIS DRAWING MUST ALWAYS BE READ IN CONJUNCTION WITH ALL RELEVANT PROJECT DETAILS. ALL DIMENSIONS MUST BE CHECKED ON SITE PRIOR TO COMMENCEMENT. PLEASE REPORT ANY DISCREPANCY TO THE ARCHITECT OR CONTRACT ADMINISTRATOR

© COPYRIGHT XTERIORSCAPES 2026

Revisions
A0 17/09/26 Stages 22-23

NTS

Drawing
Street Tree & Lighting Location Plan

Project Date
May 2026

Project/Client
Falcons Run - Nobeline Block
YourSection FR Ltd

Scale @ A3
NTS

Job reference | Drawing number
26037-05-001

Revision
A0

Purpose of Issue
Information

xteriorscapes
LANDSCAPE ARCHITECTS
441 Papanui Road, PO Box 36-511
Christchurch 8146
m: 021 433 418 t: 03 421 8460
hayden@xteriorscapes.nz
www.xteriorscapes.nz

Key:

- Proposed Tree
- Grass Berm
- Streetscape planting
- Holland setts pavers
- Street lighting

PLEASE NOTE

FOR CONSTRUCTION PURPOSES USE ONLY FIGURED DIMENSIONS. THIS DRAWING MUST ALWAYS BE READ IN CONJUNCTION WITH ALL RELEVANT PROJECT DETAILS. ALL DIMENSIONS MUST BE CHECKED ON SITE PRIOR TO COMMENCEMENT. PLEASE REPORT ANY DISCREPANCY TO THE ARCHITECT OR CONTRACT ADMINISTRATOR

© COPYRIGHT XTERIORSCAPES 2026

Revisions
A0 17/09/26 Stages 22-23

1 : 1,000
0 10 20 30 40 50 60 70 80 90 100M

Drawing
Street Tree & Lighting Location Plan

Project/Client
Falcons Run - Nobeline Block
YourSection FR Ltd

Project Date
May 2026

Scale @ A3
1 : 1000

Job reference | Drawing number
26037-05-002

Revision
A0

Purpose of Issue
Information

xteriorscapes
LANDSCAPE ARCHITECTS
441 Papanui Road, PO Box 36-511
Christchurch 8146
m: 021 433 418 t: 03 421 8460
hayden@xteriorscapes.nz
www.xteriorscapes.nz

PLEASE NOTE

FOR CONSTRUCTION PURPOSES USE ONLY FIGURED DIMENSIONS. THIS DRAWING MUST ALWAYS BE READ IN CONJUNCTION WITH ALL RELEVANT PROJECT DETAILS. ALL DIMENSIONS MUST BE CHECKED ON SITE PRIOR TO COMMENCEMENT. PLEASE REPORT ANY DISCREPANCY TO THE ARCHITECT OR CONTRACT ADMINISTRATOR

© COPYRIGHT XTERIORSCAPES 2026

Revisions
A0 17/09/26 Stages 22-23

1 : 1,000
0 10 20 30 40 50 60 70 80 90 100M

Drawing
Street Tree & Lighting Location Plan

Project Date
May 2026

Project/Client
Falcons Run - Nobeline Block
YourSection FR Ltd

Scale @ A3
1 : 1000

Job reference | Drawing number
26037-05-003

Revision
A0

Purpose of Issue
Information

xteriorscapes
LANDSCAPE ARCHITECTS
441 Papanui Road, PO Box 36-511
Christchurch 8146
m: 021 433 418 t: 03 421 8460
hayden@xteriorscapes.nz
www.xteriorscapes.nz